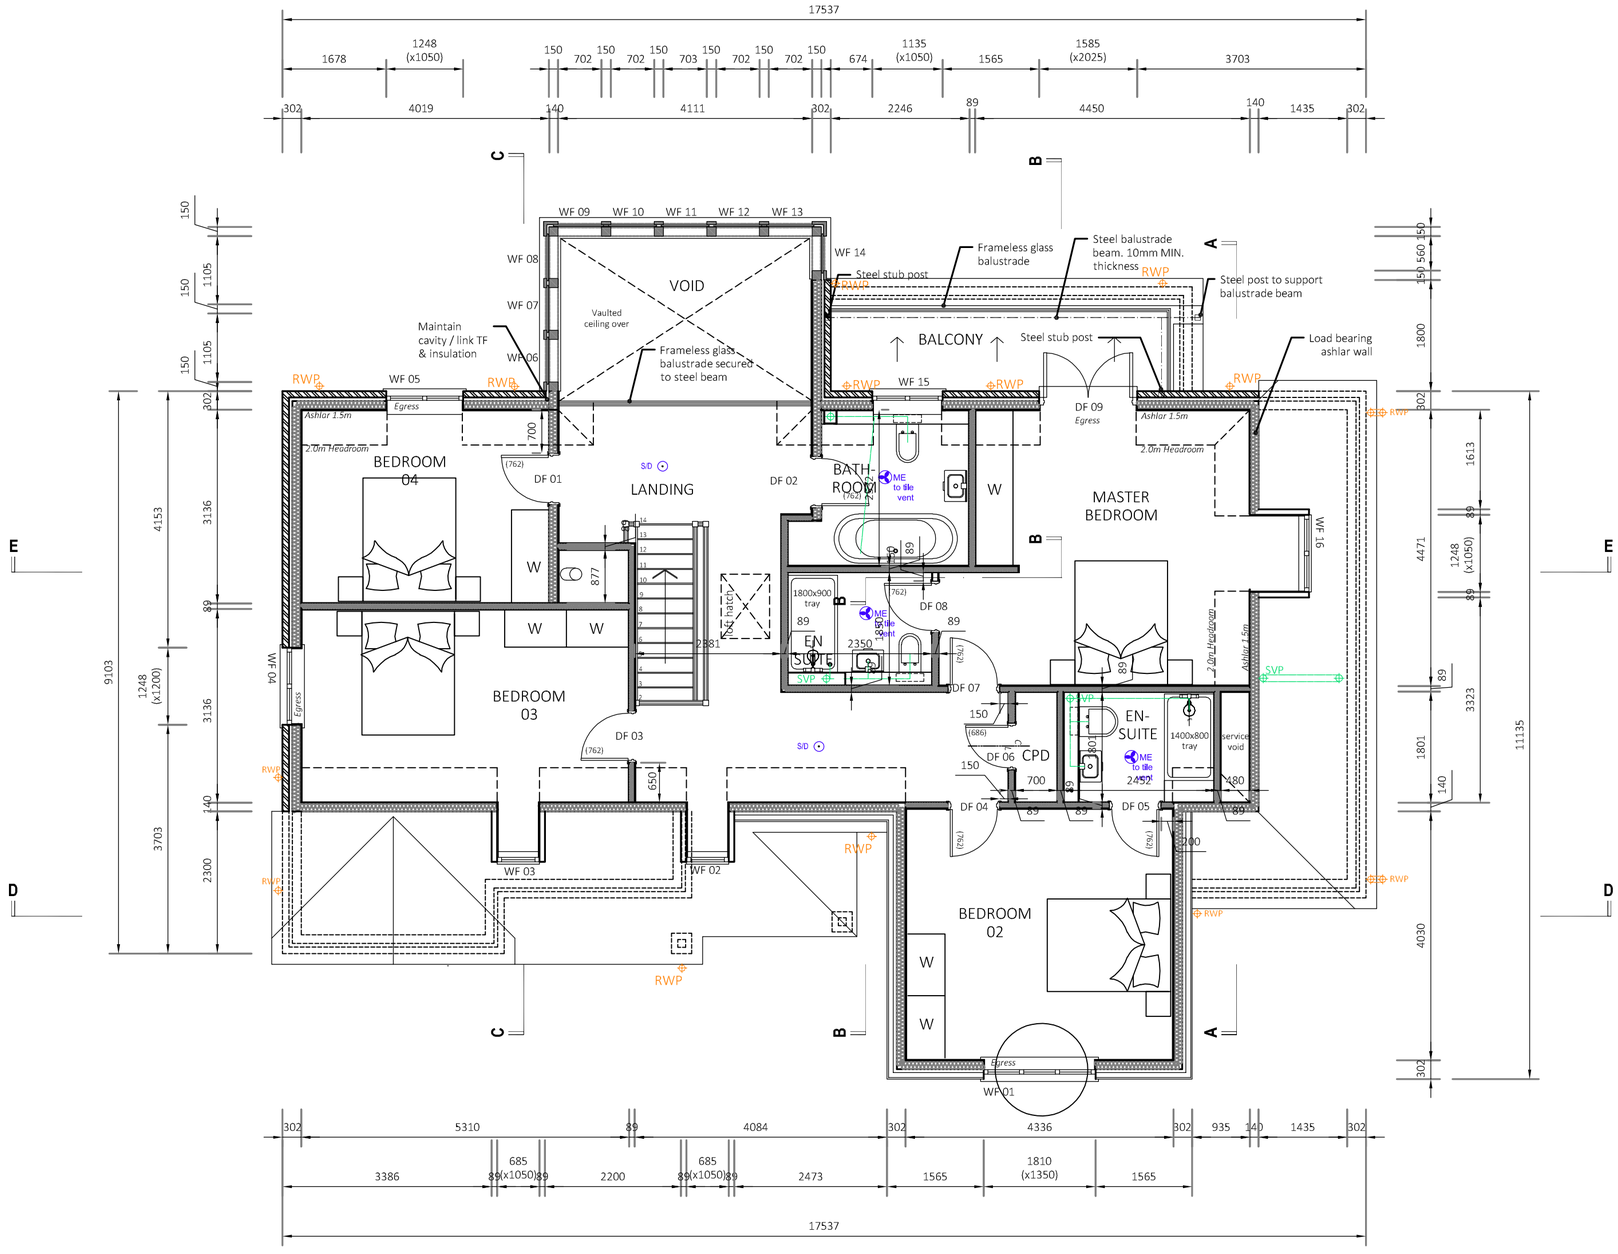

1 / 222 FIRST FLOOR PLAN
1:50 @ A1

Notes | Comment

Errors to be reported imediatley to Architect.
To be read in conjunction with all relevent Architects', Services and Structural Engineers' drawings.
All existing site, tree and building information has been compiled from different sources. All dimensions to be checked on site.

Rev. | Description

PHILIP BASTON
ARCHITECTS LTD

Ochre House, 17 Fletcher Road
Whitstable, Kent CT5 3HE

Telephone: 07467 953886
Email: info@bastonuk.com
Website:www.bastonuk.com

Project
Land at Yew Tree Farm, Charing Heath. TN27 0AU

Drawing Name
UNIT 2 - ASH HOUSE
FIRST FLOOR PLAN

Scale 1:50 @ A1
Date Jan 2019

Drawing Number
1060_B_222 B